
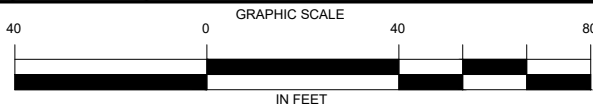
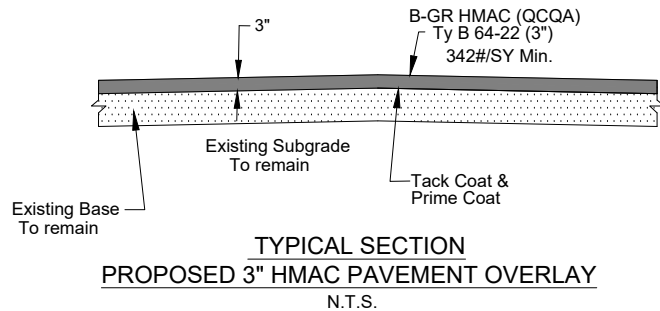


This Drawing is being provided to you by the BND for information purposes only, and the BND makes no warranty, either expressed or implied, as to its accuracy, precision, etc. By use of the attached Dwg., you, the recipient, assume any and all liability and responsibility for verifying the existence, location, dimensions, and for the accuracy, precision, etc., of the annotations, dimensions and geometry therein shown.

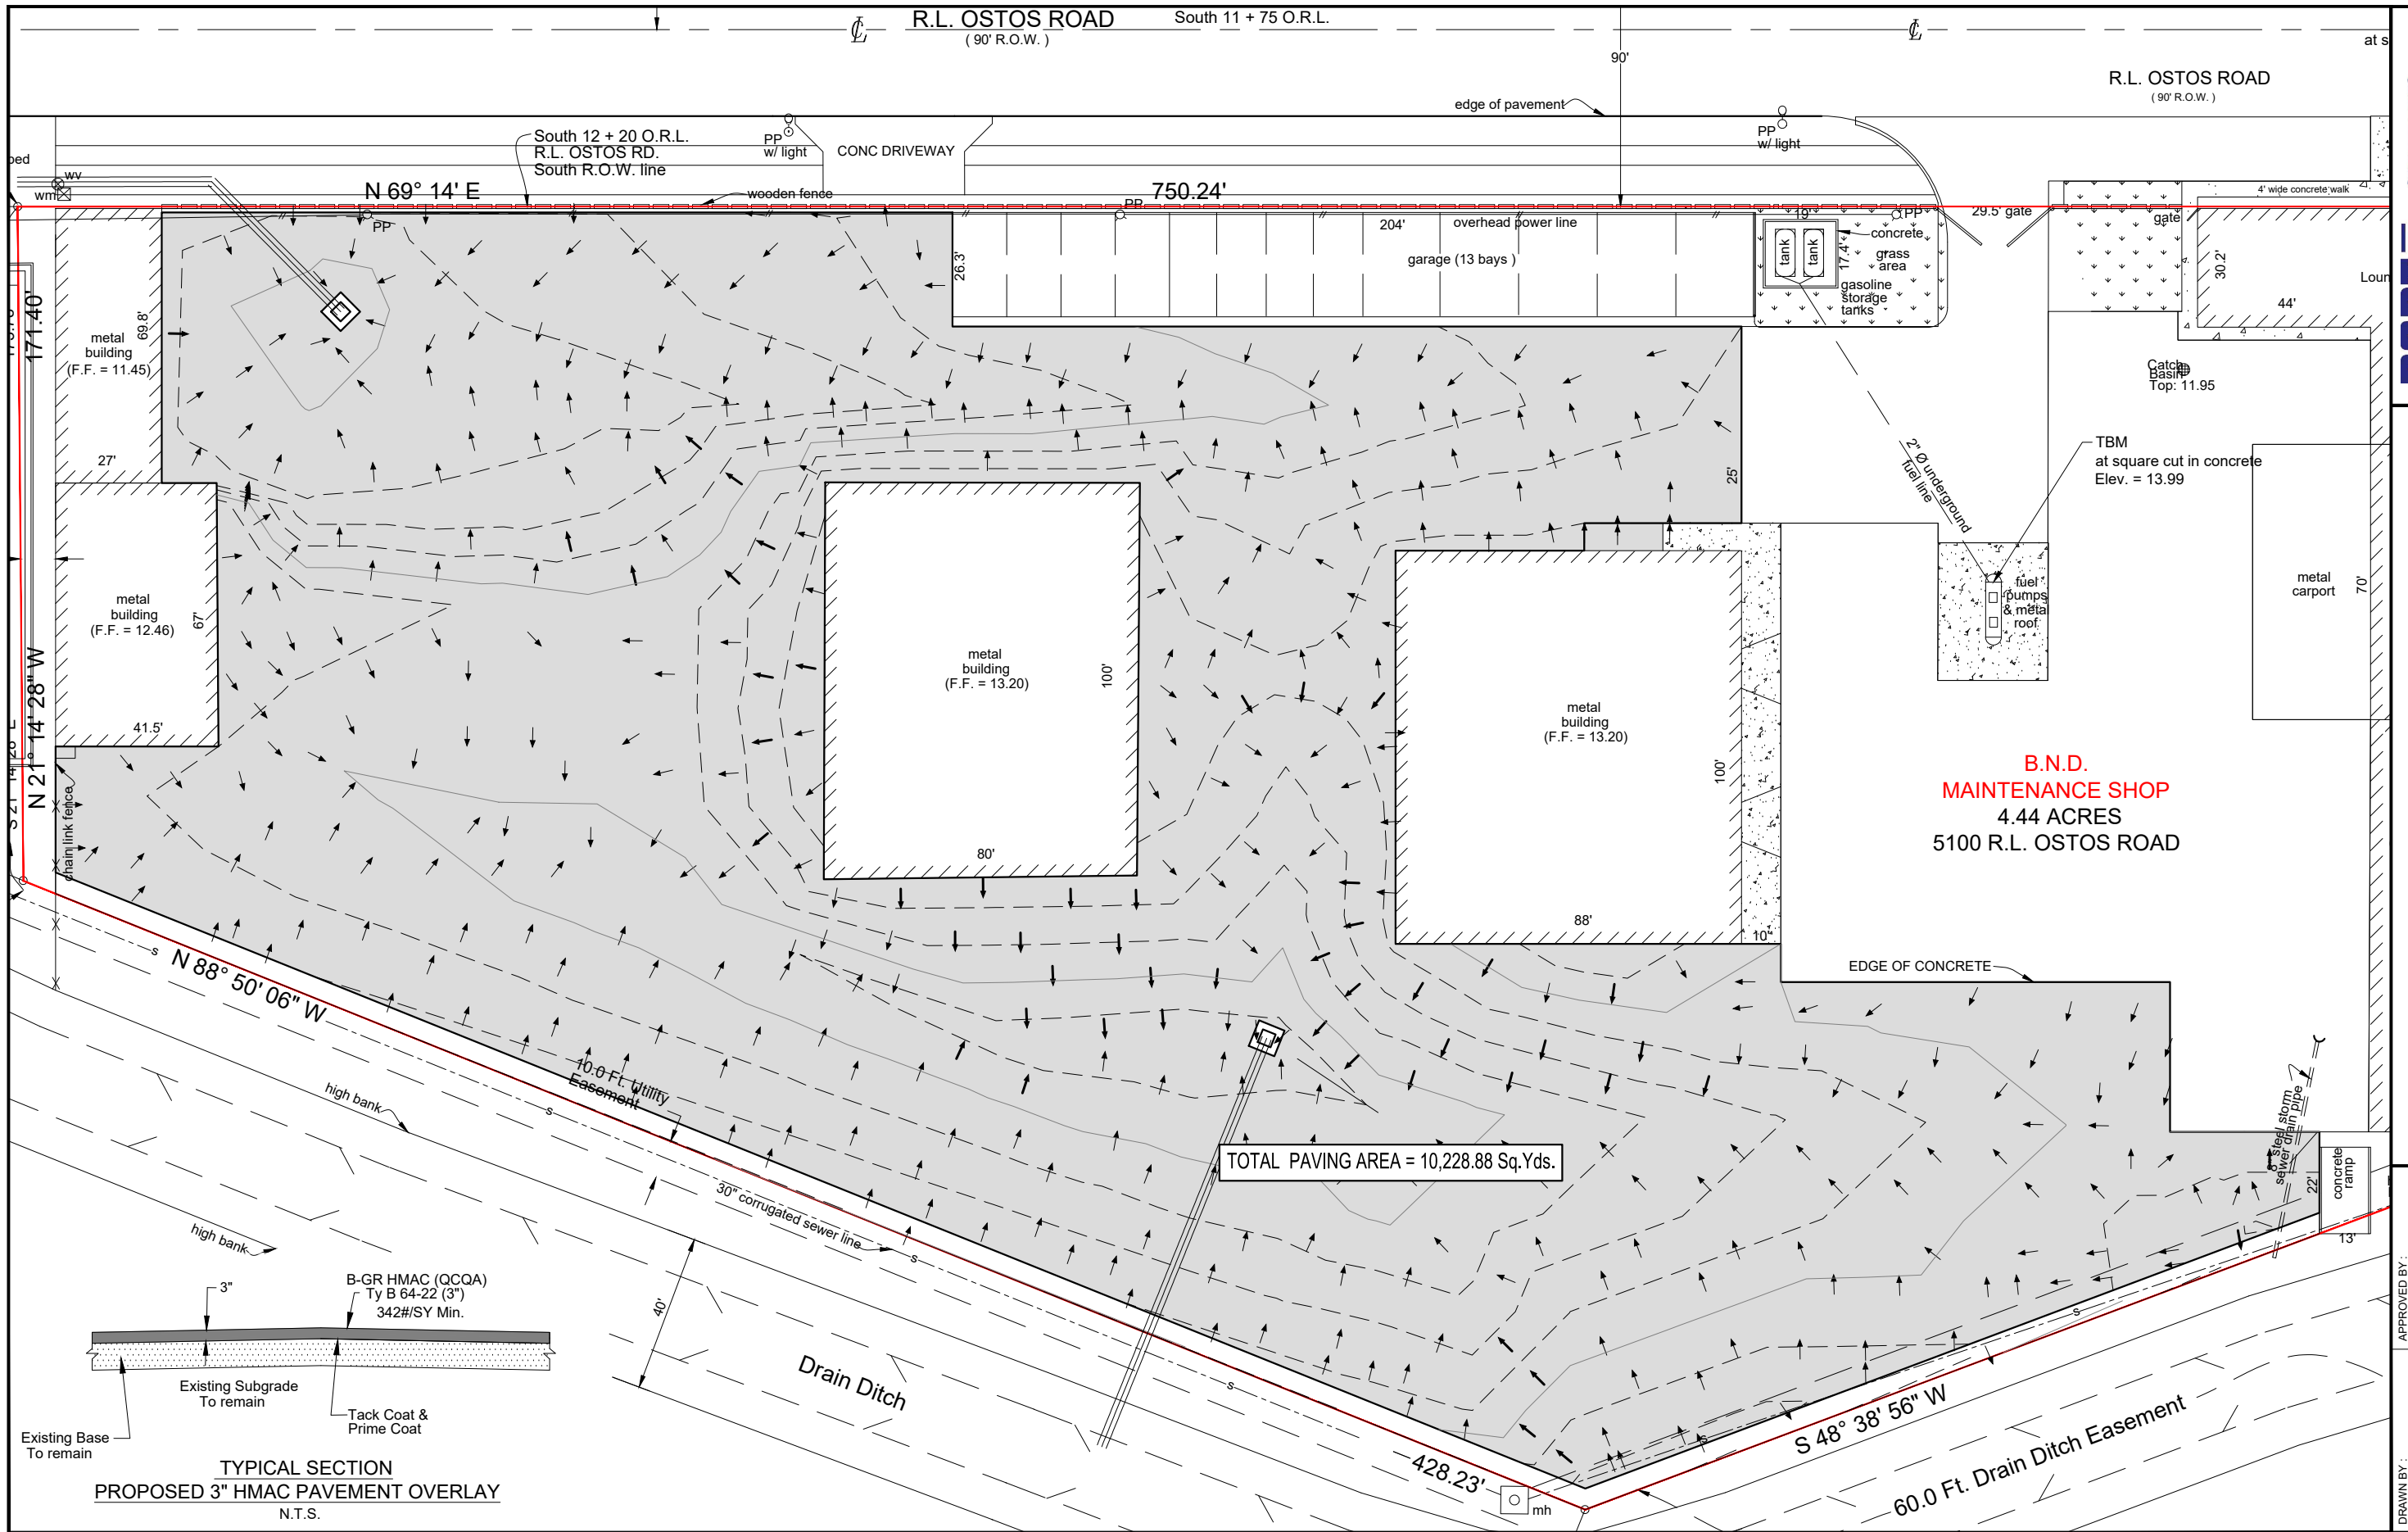

BROWNSVILLE NAVIGATION DISTRICT
ENGINEERING DEPARTMENT
BROWNSVILLE, TEXAS 78521
PHONE (956) 831-4592 1-800-378-5395
FAX (956) 831-6153
EMAIL mmartinez@portofbrownsville.com

DRAWN BY:	PE	APPROVED BY:	MM
DATE DRAWN:	OCT. 2026	REVISION DATE:	MAY 2, 2019
CHECKED BY:	PE	DWG. NO.:	
SCALE:	AS SHOWN	FILE NAME:	C:\MYDRAWINGS\51SHOPP\NNT4.44.DWG

SHEET
1
OF 1

**MAINTENANCE YARD
ASPHALT PAVEMENT
PLAN**

**PORT OF
BROWNSVILLE**
the port that works